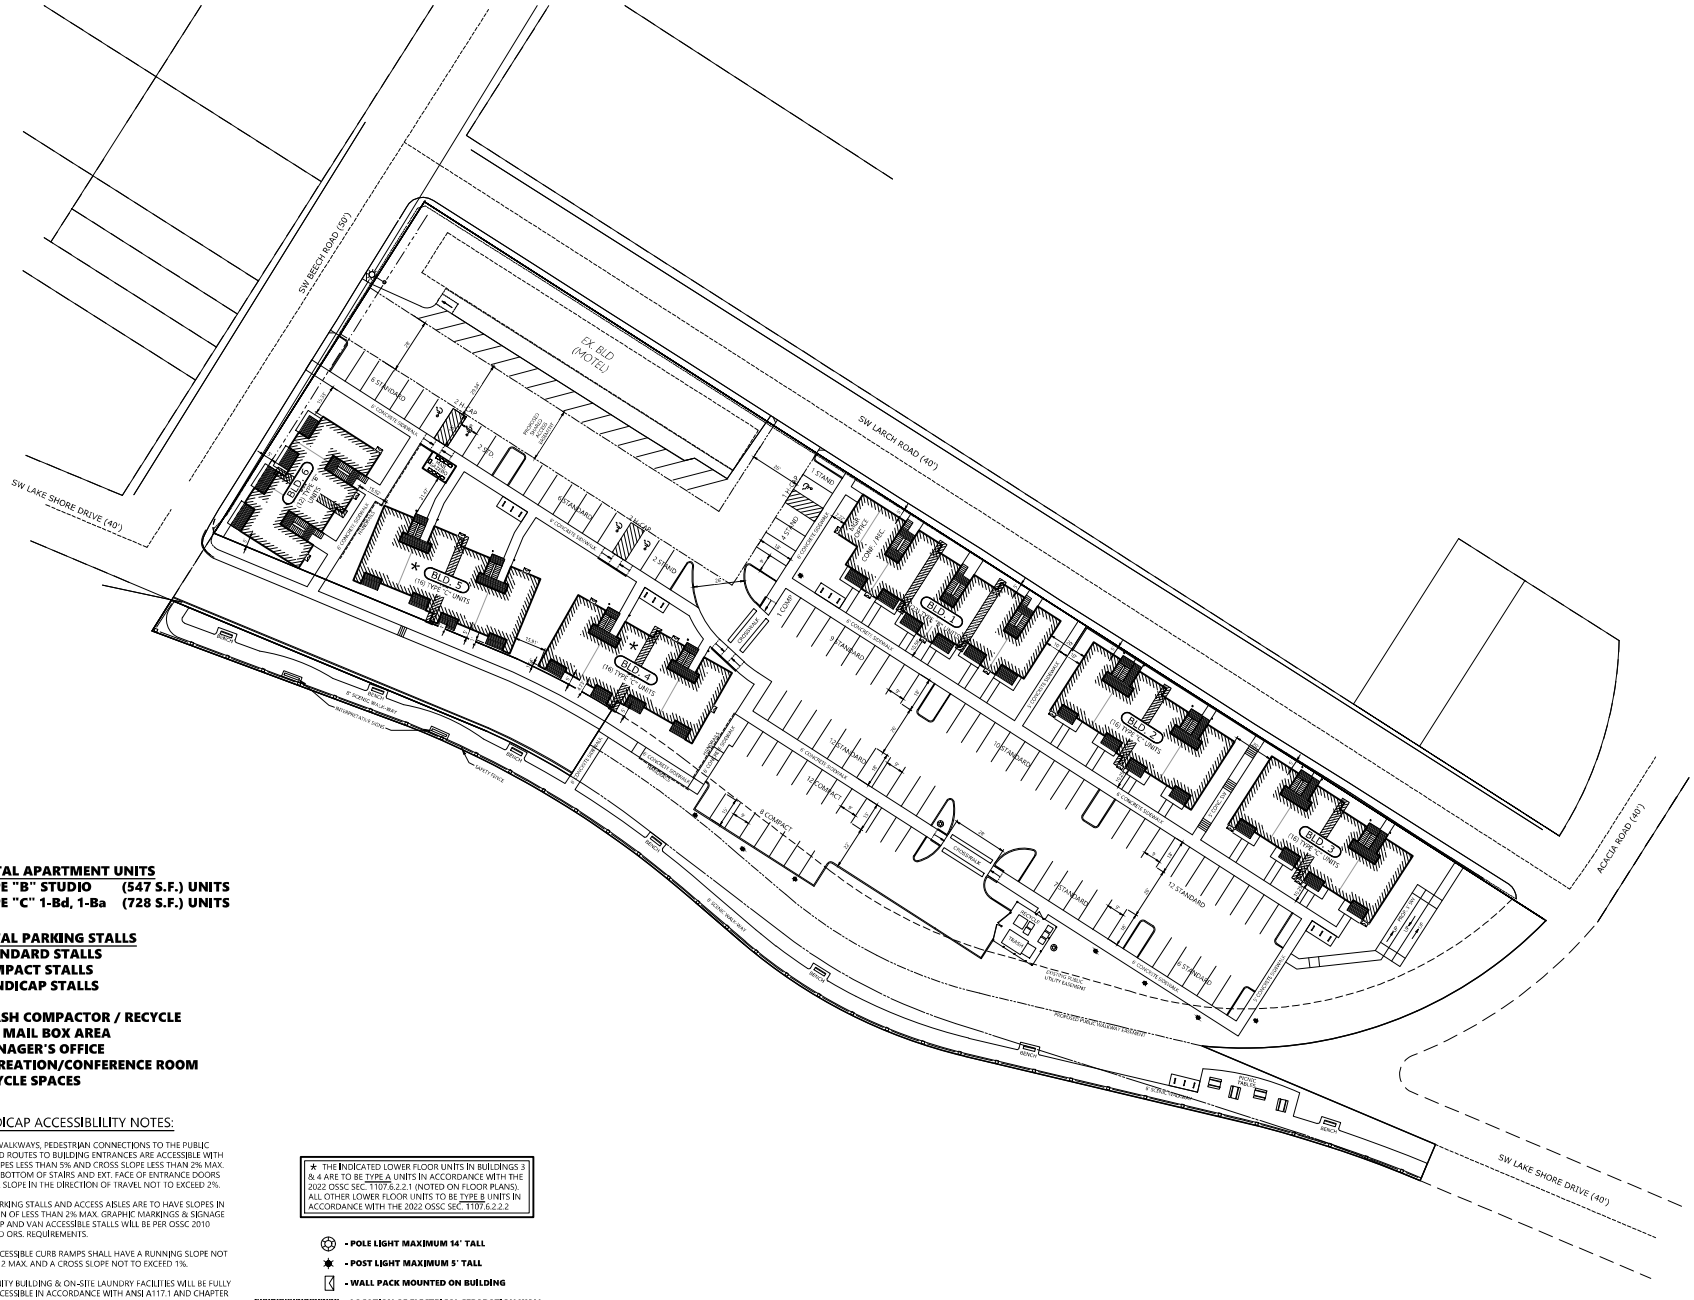
SW BEECH ROAD (50')
SW LARCH ROAD (40')
SW LAKE SHORE DRIVE (40')
ACACIA ROAD (40')
EX. BLD. (MOTEL)
BLD. 1
BLD. 2
BLD. 3
BLD. 4
BLD. 5
BLD. 6
16 TYPE "C" UNITS
12 TYPE "C" UNITS
8 STANDARD
8 COMPACT
12 STANDARD
2 STANDARD
1 COMP.
1 STAND.
COMM. / REC. BUILDING
TRASH COMPACTOR
MAIL
PROPOSED PARKING LAYOUT
